
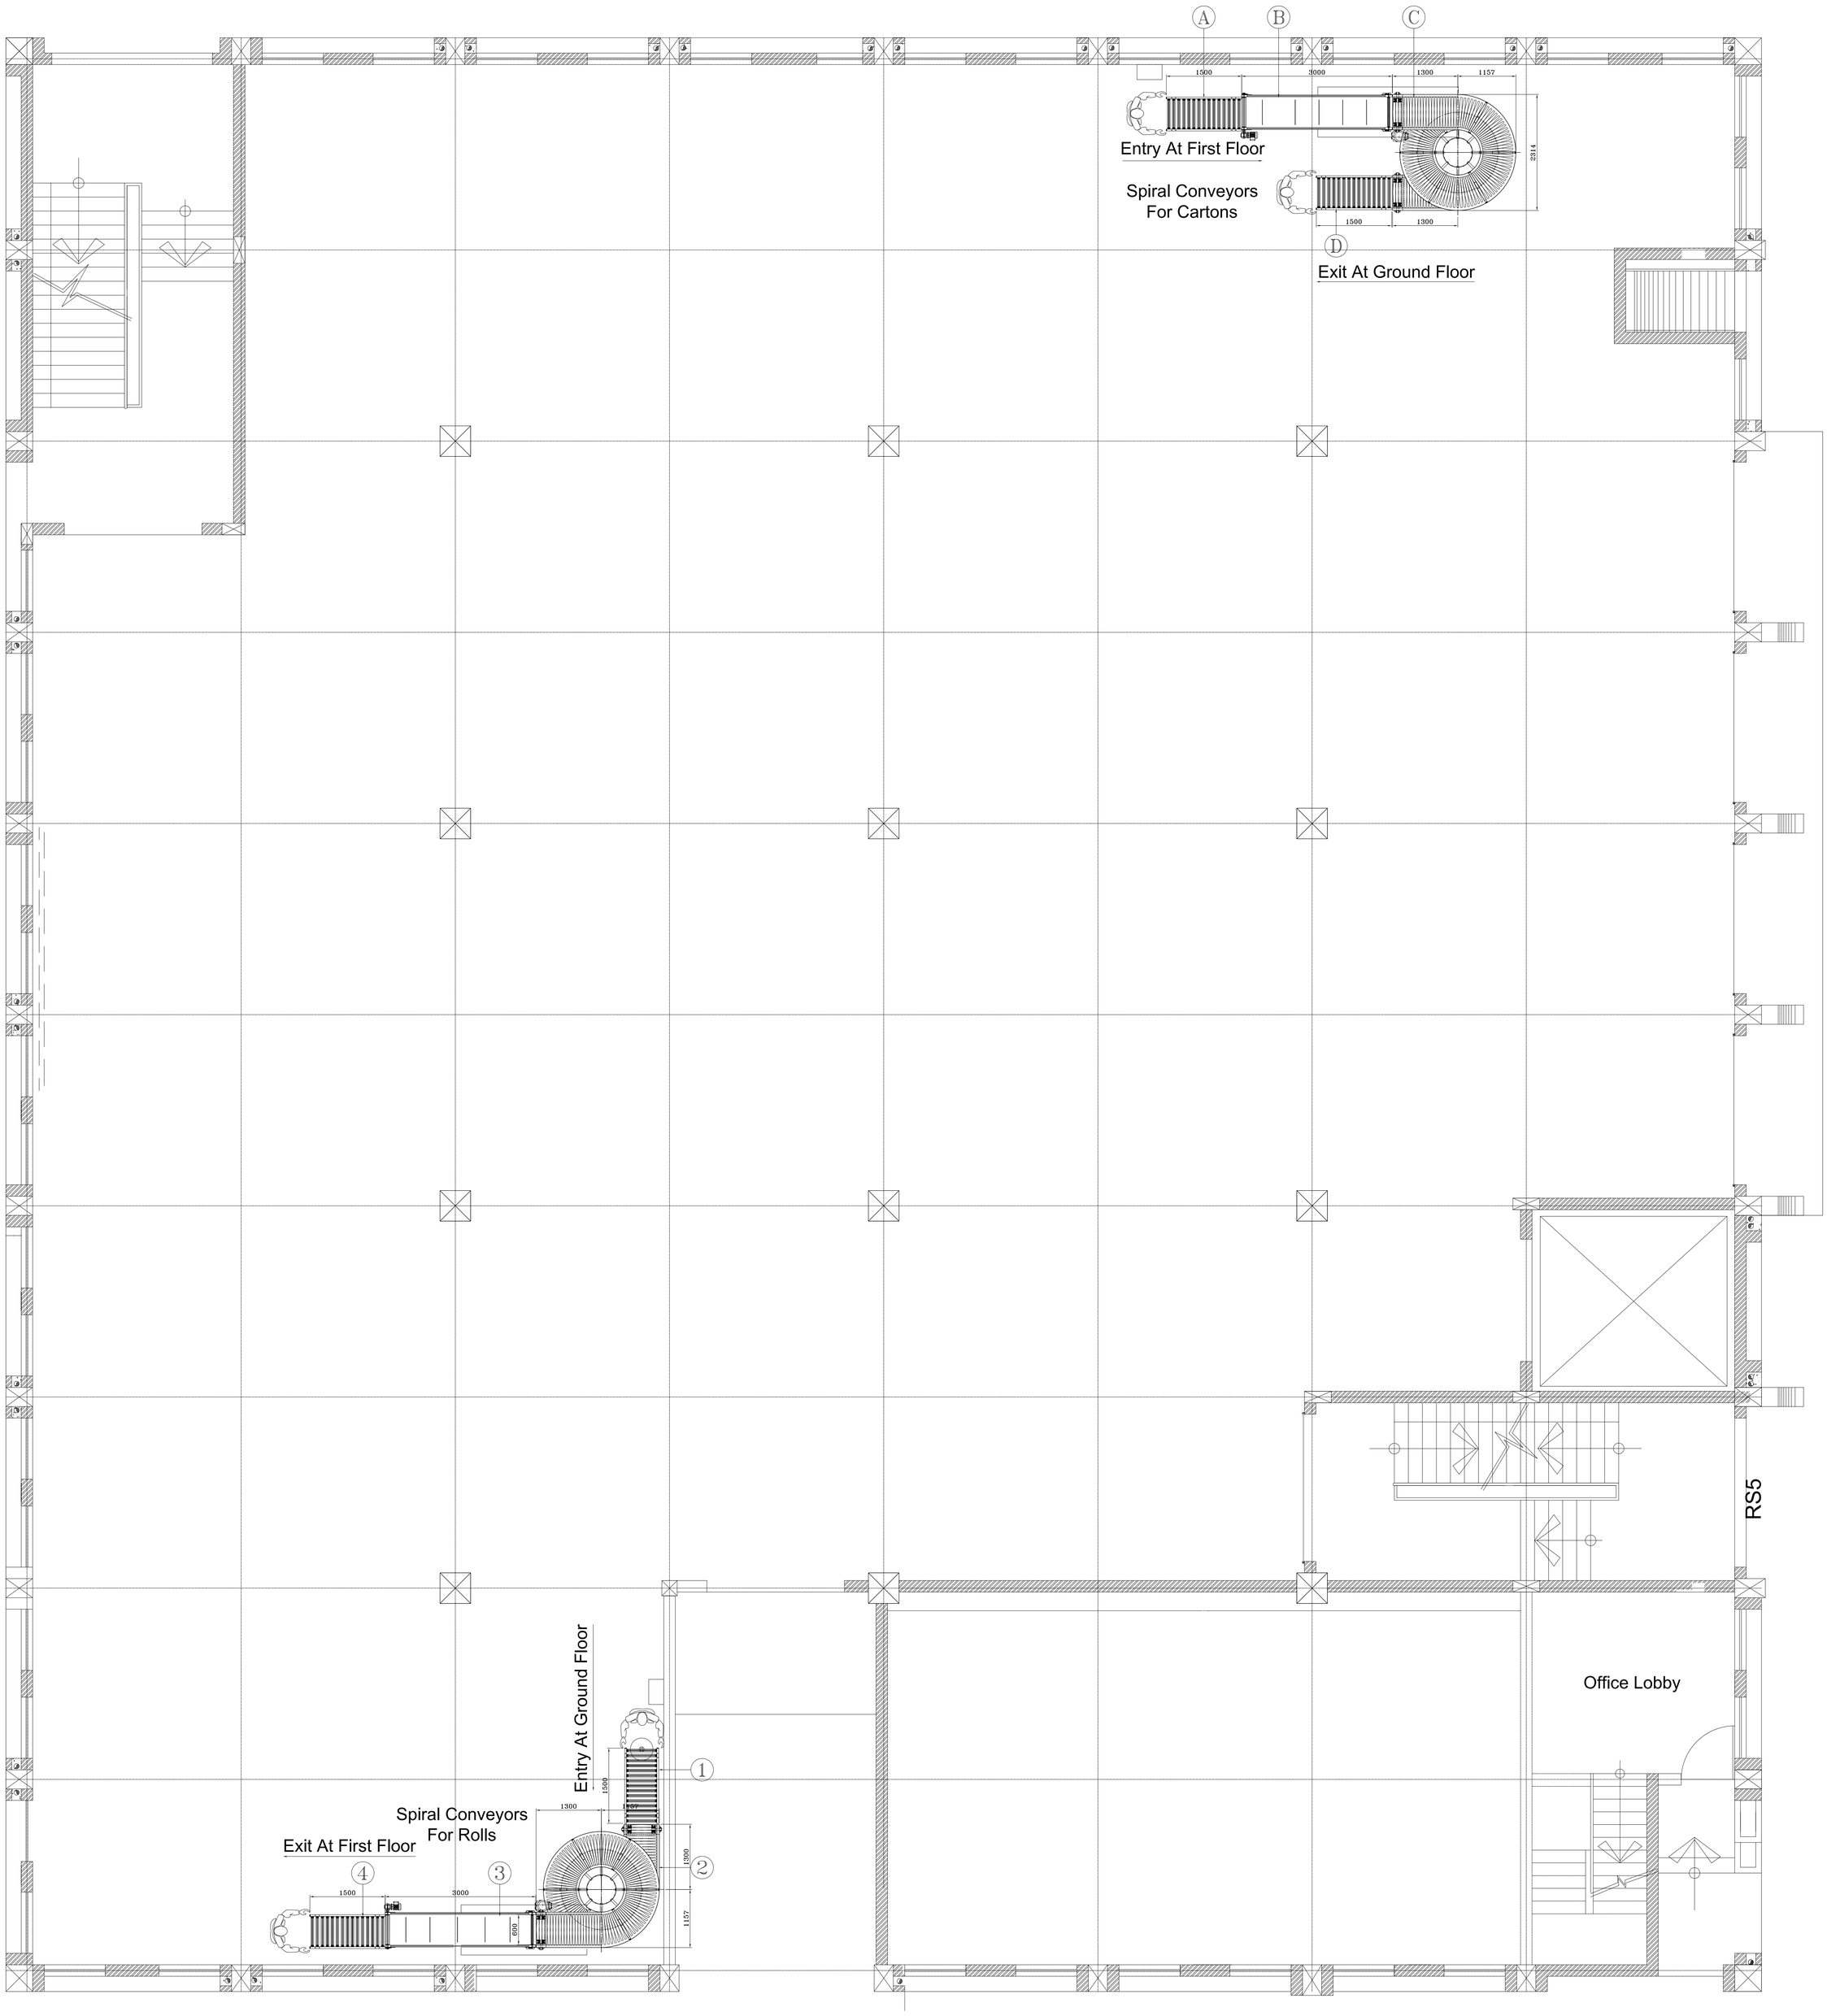


Plan View

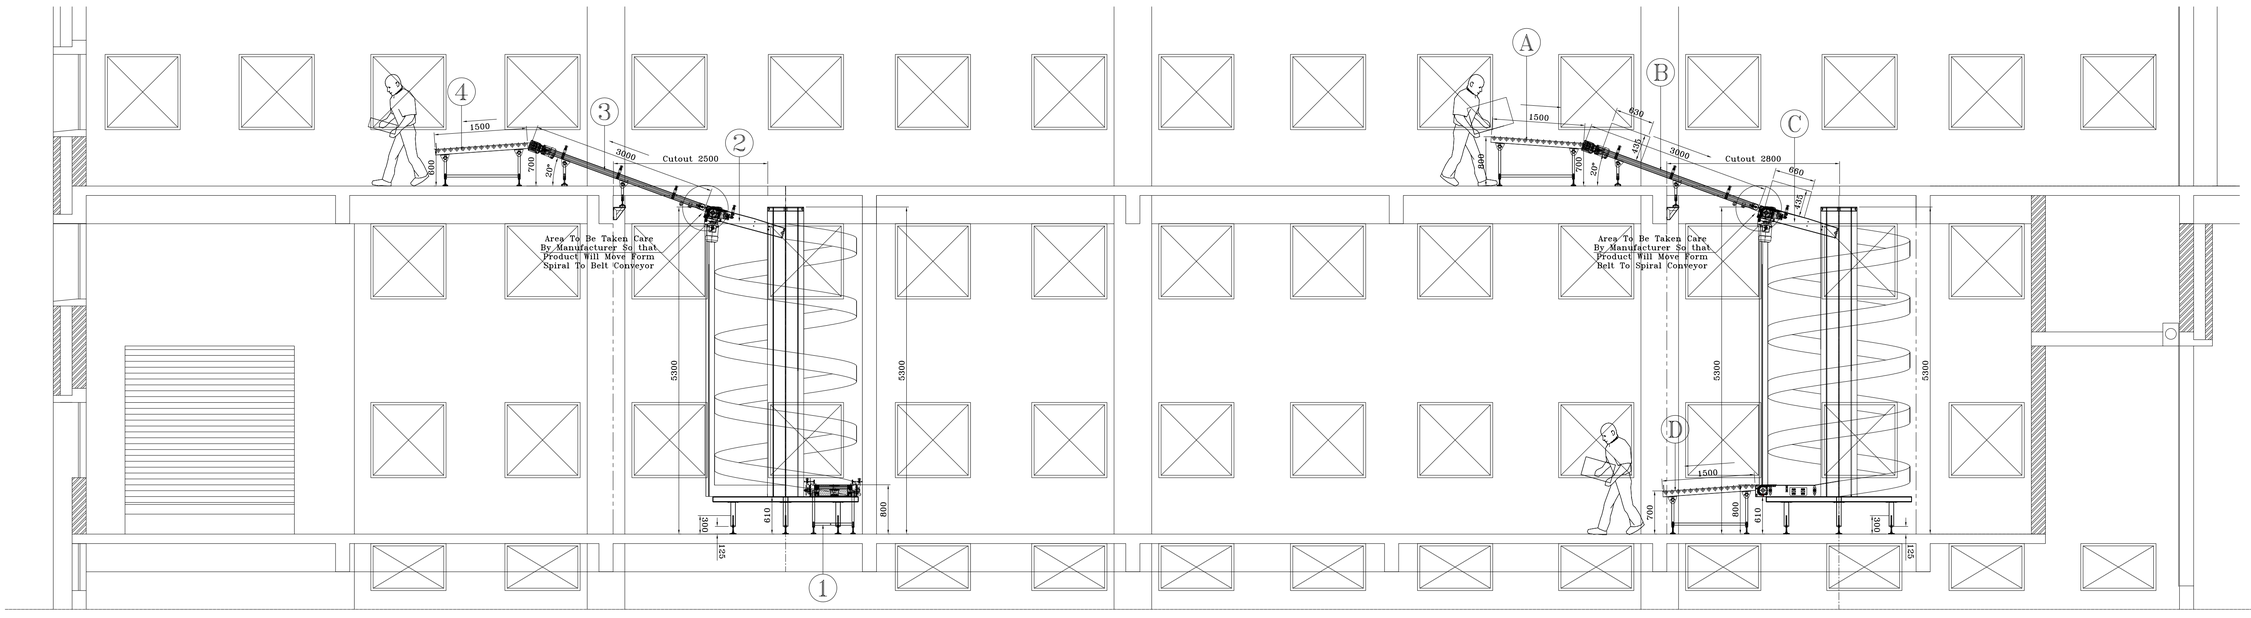

Elevation

	DRN.	SA	TITLE :-	QTY.	1 No.
	CHD.	SA	LAYOUT FOR SPIRAL CONVEYOR	SIZE	A3
	DATE	1		MAT	
CLIENT :- M/s.	SCALE	NTS	DRG. NO. :- INT-LY-SC-11082020-1	REV.	00
PROJECT :- LAYOUT FOR SPIRAL CONVEYOR	ALL DIMENSION ARE IN MM, UNTIL & UNLESS SPECIFIED				